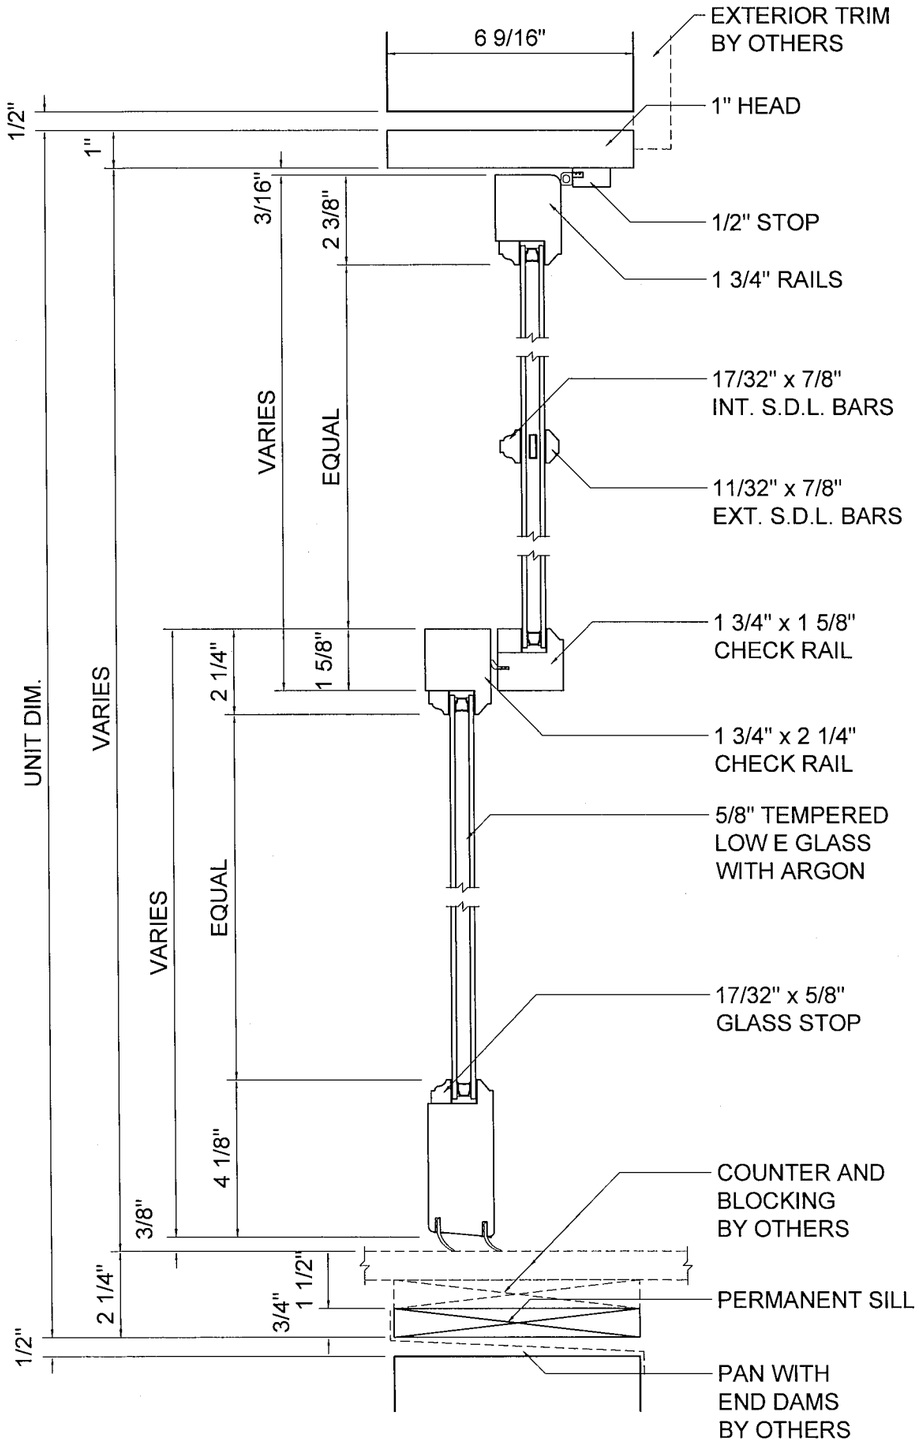

R.O. = UNIT DIMS. +1"

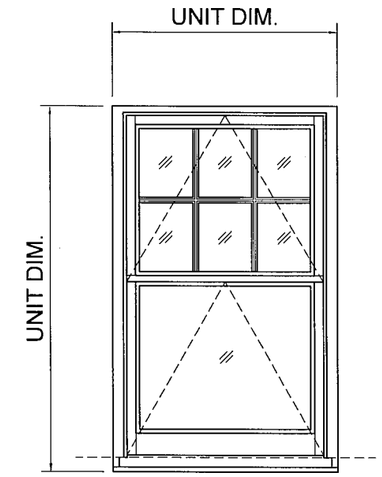

EXTERIOR ELEVATION OF SERIES 4000
DOUBLE HUNG FOLD-UP IN WINDOW UNIT
AT COUNTER

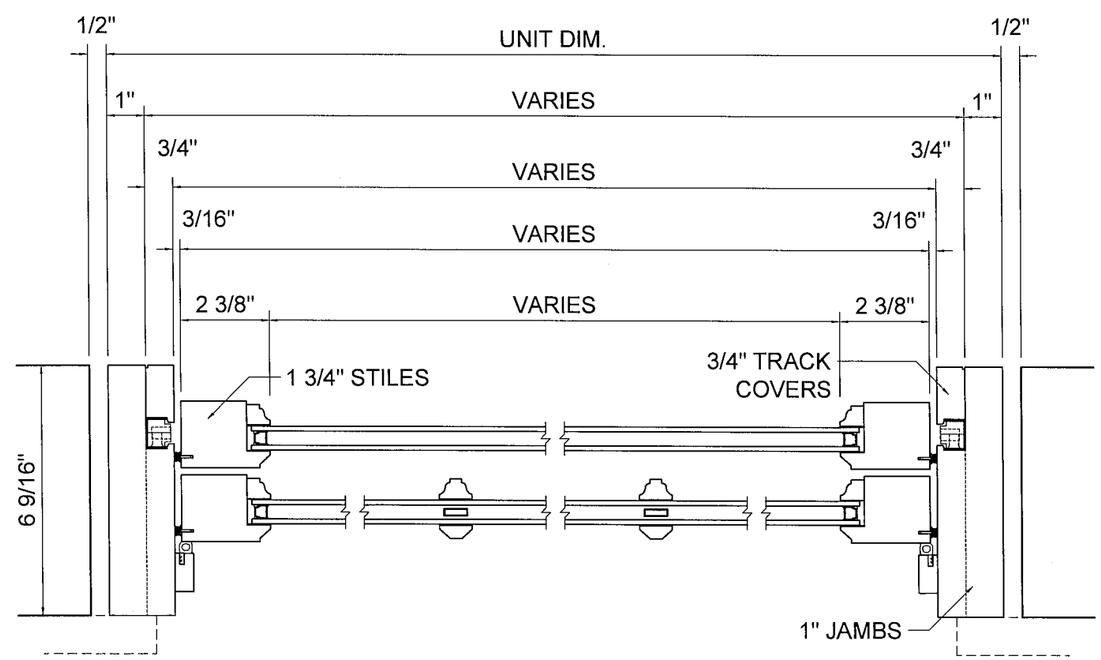

® * 2023 Rochester Colonial Mfg. Corp.

FoldUp™
A window like no other
A Division of Rochester Colonial Mfg.
1794 Lyell Avenue., Rochester, New York 14606
Phone: (800) - 321 - 8199 (585) - 254 - 8191
Fax: (585) - 254 - 1768

NOTE:
JOBS WILL *NOT* BE PUT INTO PRODUCTION UNTIL *ALL REQUIRED INFORMATION* IS COMPLETE AND FINAL APPROVAL IS SIGNED DATED AND RETURNED.

ALL REVISIONS ARE SUBJECT TO ADDITIONAL COST AND LEAD TIME TO DELIVERY DATE. *MRH*

FINAL APPROVAL

SIGNATURE: _____

DATE: _____

SERIES 4000 DH FOLD-UP IN WINDOW UNIT AT COUNTER

DATE:	*DRAWING:*
8/21/23	1 OF 1